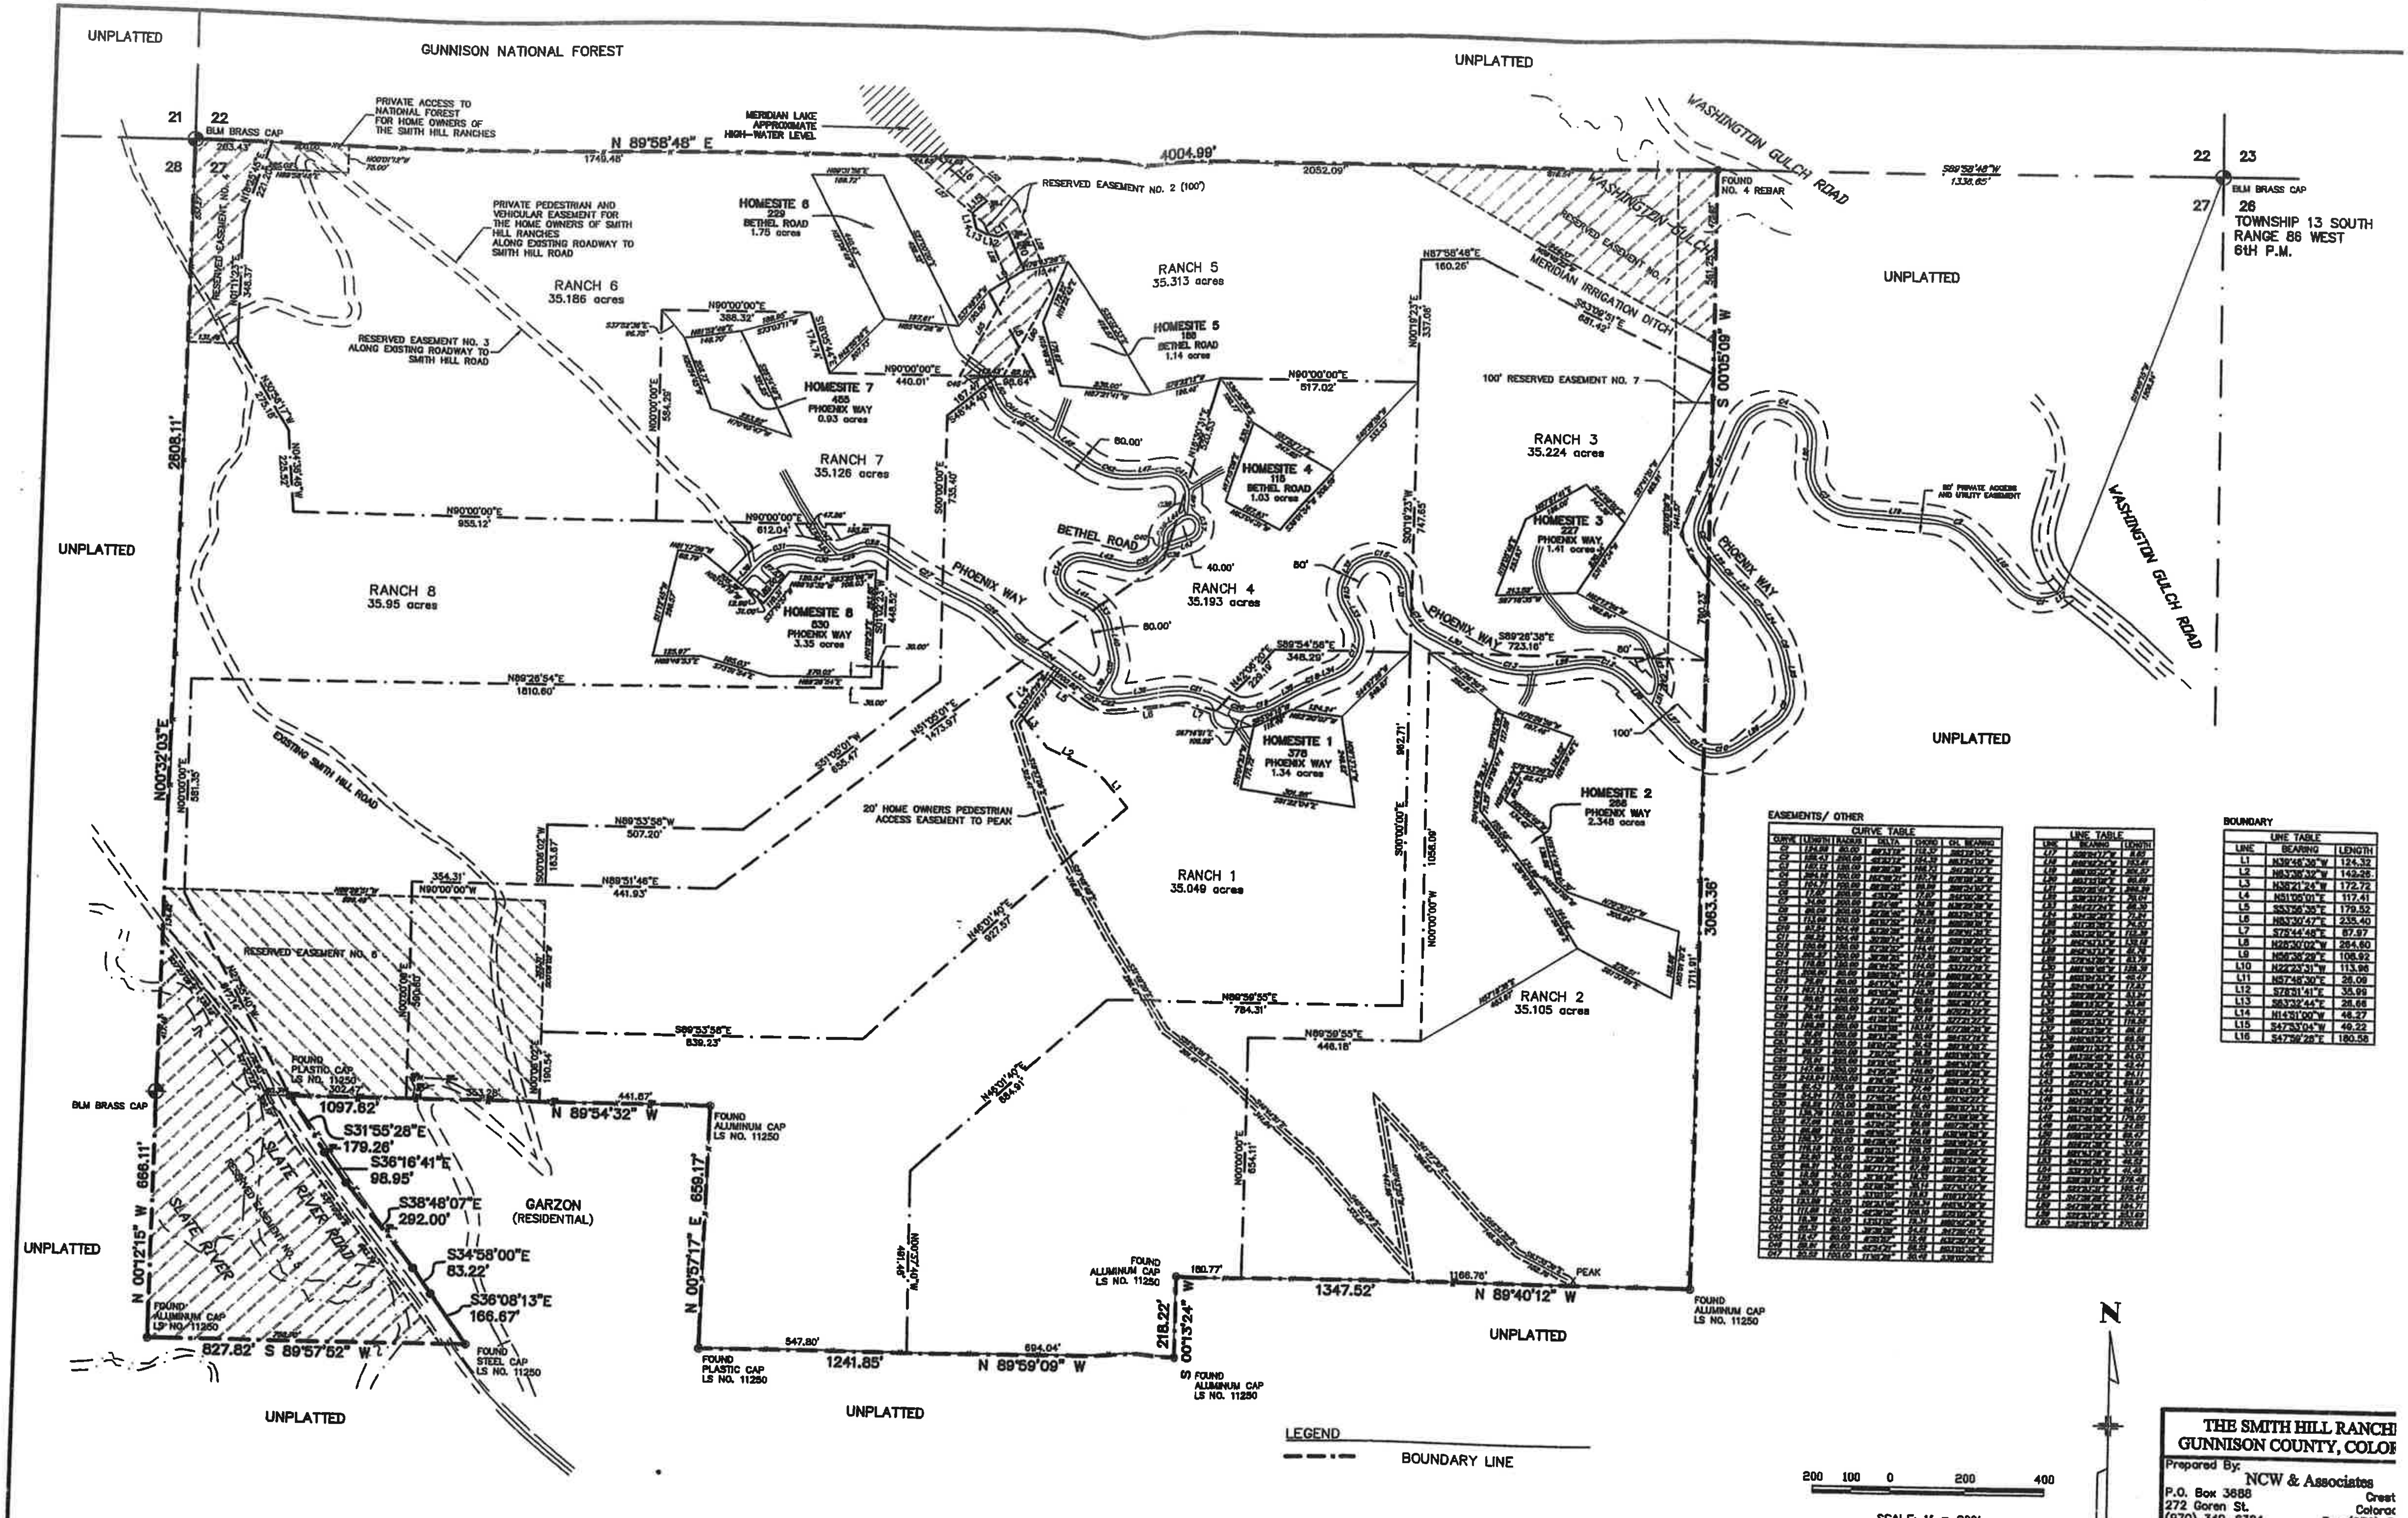

EASEMENTS/ OTHER

CURVE TABLE

CURVE	LENGTH	RADIUS	DELTA	CHORD	CH. BEARING
C1	[illegible]	[illegible]	[illegible]	[illegible]	[illegible]
C2	[illegible]	[illegible]	[illegible]	[illegible]	[illegible]
LINE TABLE

LINE	BEARING	LENGTH
L17	[illegible]	[illegible]
L18	[illegible]	[illegible]
L19	[illegible]	[illegible]
L20	[illegible]	[illegible]
L21	[illegible]	[illegible]
L22	[illegible]	[illegible]
L23	[illegible]	[illegible]
L24	[illegible]	[illegible]
L25	[illegible]	[illegible]
L26	[illegible]	[illegible]
L27	[illegible]	[illegible]
L28	[illegible]	[illegible]
L29	[illegible]	[illegible]
L30	[illegible]	[illegible]
L31	[illegible]	[illegible]
L32	[illegible]	[illegible]
L33	[illegible]	[illegible]
L34	[illegible]	[illegible]
L35	[illegible]	[illegible]
L36	[illegible]	[illegible]
L37	[illegible]	[illegible]
L38	[illegible]	[illegible]
L39	[illegible]	[illegible]
L40	[illegible]	[illegible]
L41	[illegible]	[illegible]
L42	[illegible]	[illegible]
L43	[illegible]	[illegible]
L44	[illegible]	[illegible]
L45	[illegible]	[illegible]
L46	[illegible]	[illegible]
L47	[illegible]	[illegible]
L48	[illegible]	[illegible]
L49	[illegible]	[illegible]
L50	[illegible]	[illegible]

BOUNDARY

LINE TABLE

LINE	BEARING	LENGTH
L1	N39°46'38"W	124.32
L2	N63°38'32"W	142.26
L3	N38°21'24"W	172.72
L4	N51°05'01"E	117.41
L5	S53°36'35"E	179.52
L6	N83°30'47"E	235.40
L7	S75°44'48"E	87.97
L8	N28°30'02"W	264.60
L9	N58°38'29"E	108.92
L10	N22°23'31"W	113.96
L11	N57°48'30"E	28.09
L12	S78°31'41"E	35.99
L13	S83°32'44"E	28.68
L14	N14°51'00"W	46.27
L15	S47°53'04"W	49.22
L16	S47°59'28"E	180.58

THE SMITH HILL RANCH[E]
GUNNISON COUNTY, COLO[R]

Prepared By:
NCW & Associates
P.O. Box 3688
272 Goren St.
(970) 349-6384
Crest[ed Butte]
Colorad[o]
Fax (970) 3[...]

PROJECT: 1125.00	DWG.: PLAT 0
DATE: 8/28/03	SHEET 2 (